PORTION OF S½ 13-14-1. W. 5TH SOUTH & WEST OF BOW RIVER.

Scale 1" = 200'.

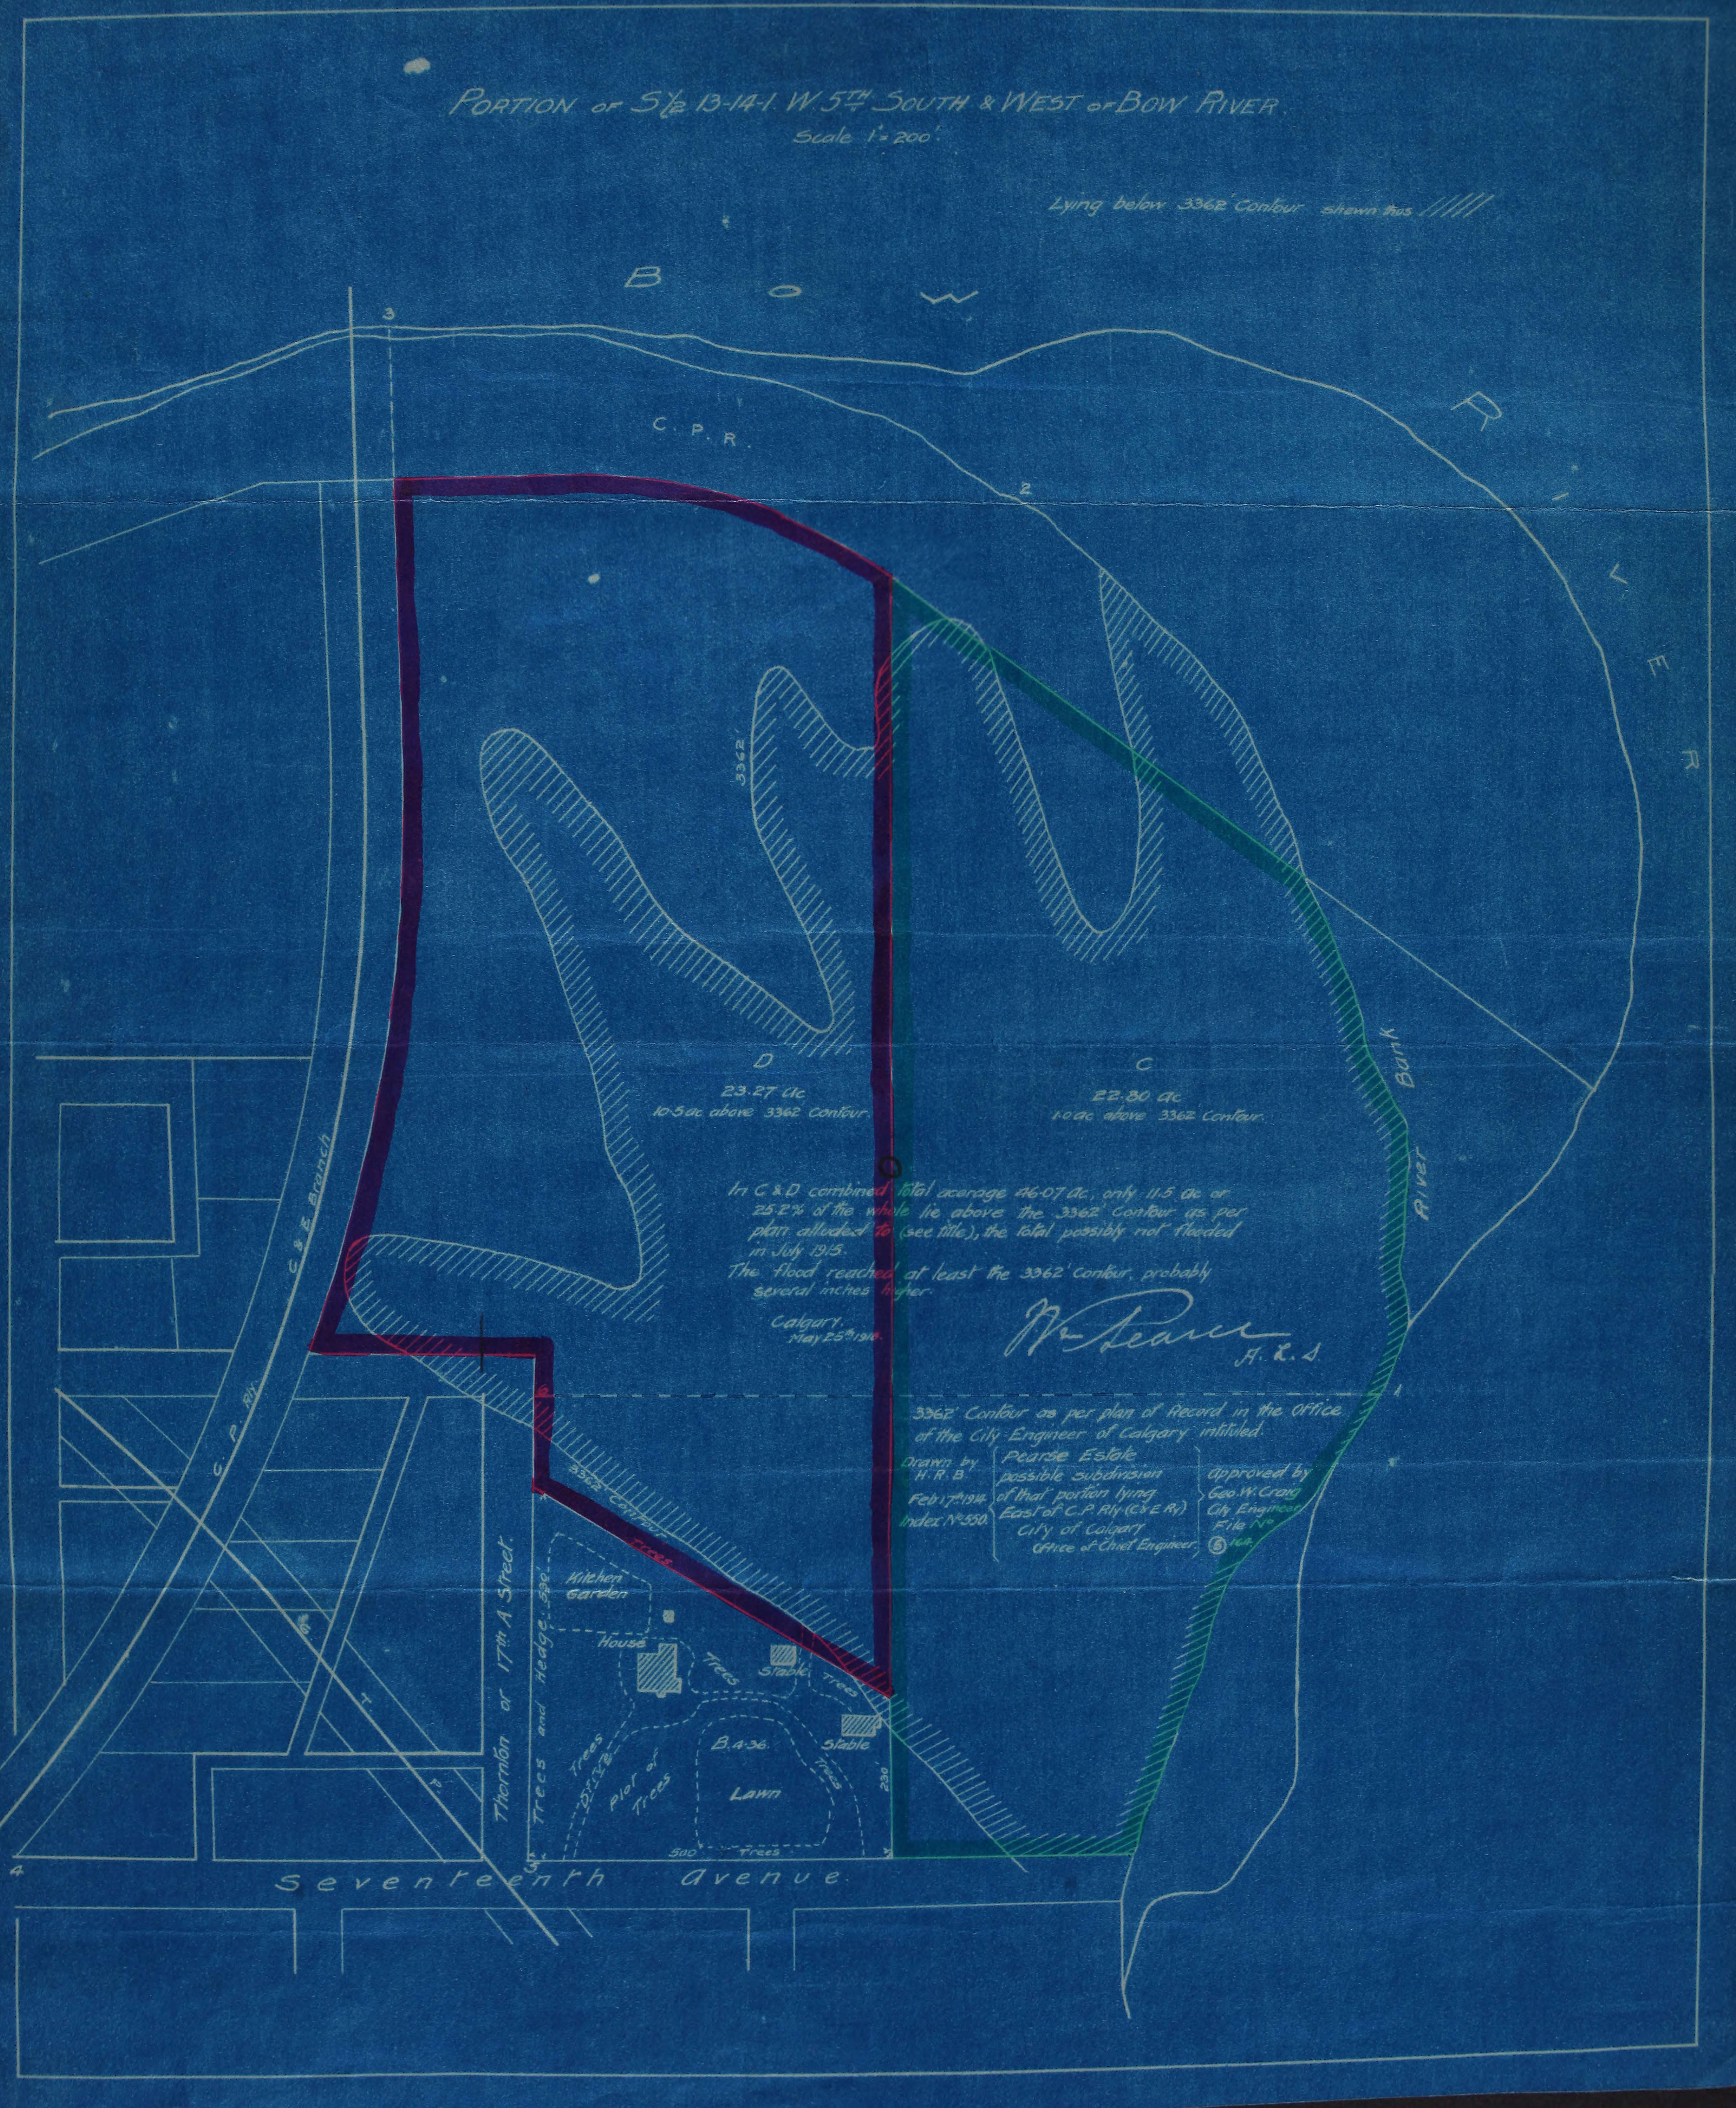

Lying below 3362' Contour shewn thus /////

In C & D combined total acerage 46.07 ac, only 11.5 ac or 25.2% of the whole lie above the 3362' Contour as per plan alluded to (see title), the total possibly not flooded in July 1915.
The flood reached at least the 3362' Contour, probably several inches higher.

Calgary.
May 25th 1916.

Wm Pearce
A. L. S.

3362' Contour as per plan of Record in the Office of the City Engineer of Calgary intituled.

Drawn by
H.R.B.
Feb 17th 1914.
Index No 550.

Pearse Estate
possible subdivision
of that portion lying
East of C.P. Rly (C & E Ry)
City of Calgary
Office of Chief Engineer

Approved by
Geo. W. Craig
City Engineer
File No
⑤ 168.

PORTION OF S½ 13-14-1. W. 5TH SOUTH &

Scale 1" = 200'.

In C & D combined total acerage
25.2% of the whole lie above
plan alluded to (see title), the
in July 1915.
The flood reached at least the
several inches higher.

Calgary.
May 25th 1916.

3362' Contou
of the City

Drawn by
H.R.B.
Feb 17th 1916
Index: No 550

-14-1. W. 5th SOUTH & WEST OF BOW RIVER

Scale 1" = 200'

Lying below 3362' Contour shown thus //////

In C & D combined total acerage 46.07 ac, only 11.5 ac or 25.2% of the whole lie above the 3362' Contour as per plan alluded to (see title), the total possibly not flooded in July 1915.

The flood reached at least the 3362' Contour, probably several inches higher.

Calgary.
May 25th 1916.

Wm Pearce
A. L. S.

3362' Contour as per plan of Record in the Office of the City Engineer of Calgary intituled.

Drawn by H. R. B. Feb 17th 1914 Index Nº 550.	Pearse Estate possible subdivision of that portion lying East of C.P. Rly (C & E Ry) City of Calgary Office of Chief Engineer.	approved by Geo. W. Craig City Engineer File Nº ⑤ 168

In C & D combined total acerage 46.07 ac, only 11.5 ac or 25.2% of the whole lie above the 3362' Contour as per plan alluded to (see title), the total possibly not flooded in July 1915.

The flood reached at least the 3362' Contour, probably several inches higher.

Calgary.
May 25th 1916.

Wm Pearce
A. L. S.

3362' Contour as per plan of Record in the Office of the City Engineer of Calgary intituled.

Drawn by
H. R. B.
Feb 17th 1914
Index No 550.

Pearse Estate
possible subdivision
of that portion lying
East of C.P. Rly (C & E Ry)
City of Calgary
Office of Chief Engineer.

approved by
Geo. W. Craig
City Engineer
File No
⑤ 164.

In C & D combined total acerage
25.2% of the whole lie above th
plan alluded to (see title), the lo
in July 1915.
The flood reached at least the 3
several inches higher.

Calgary.
May 25th 1916.

3362' Contour
of the City En

Drawn by
H.R.B.

Feb 17th 1914
Index Nº 550.

74-169-907

[WAA 1974-169-907-110]